
KEYS
venue insider
LE LOFT
KEYS
25 boulevard du Temple, 75003 Paris
keysvenue.com

KEYS
venue insider



LOFT KEYS

A Bright and Unique Loft in the Heart of Paris in the Marais

In the heart of the 3rd arrondissement, Loft Keys features 163 sqm bathed in natural light thanks to a large glass roof that defines the venue's identity. Inspired by American artists' studios, this unique space captivates with its generous proportions, architectural details, and distinctive atmosphere.

Open and flexible, Loft Keys offers the ideal setting for brands and companies to create their own unique experiences. From photo shoots and film shoots to showrooms, press days, and cocktail receptions for up to 50 people, the venue hosts a wide variety of professional events.

Customized lunches and dinners can also be organized in a more intimate setting for up to 30 people. Its fully equipped kitchen allows you to incorporate a gourmet element into your events, while the space's modular design offers great flexibility in layout. Keys and its network of partners will support you in the design, production, and execution of your project.



LE LOFT KEYS

3D TOUR OF THE VENUE

- **A private 163 sqm loft in the Haut-Marais**, Paris 3rd arrondissement
- A refined, contemporary American artist loft aesthetic
- A space filled with natural light thanks to its **large glass roof**
- **A flexible layout** for your corporate events
- A fully equipped kitchen
- Wi-Fi
- Ground-floor access and wheelchair-accessible space

COCKTAIL RECEPTION — 50 people

LUNCH / DINER ——— 30 people

SHOOTING PHOTO, FILMING, PRESS DAY, SHOWROOM

KEYS
venue insider





KEYS
venue insider








KEYS
venue insider







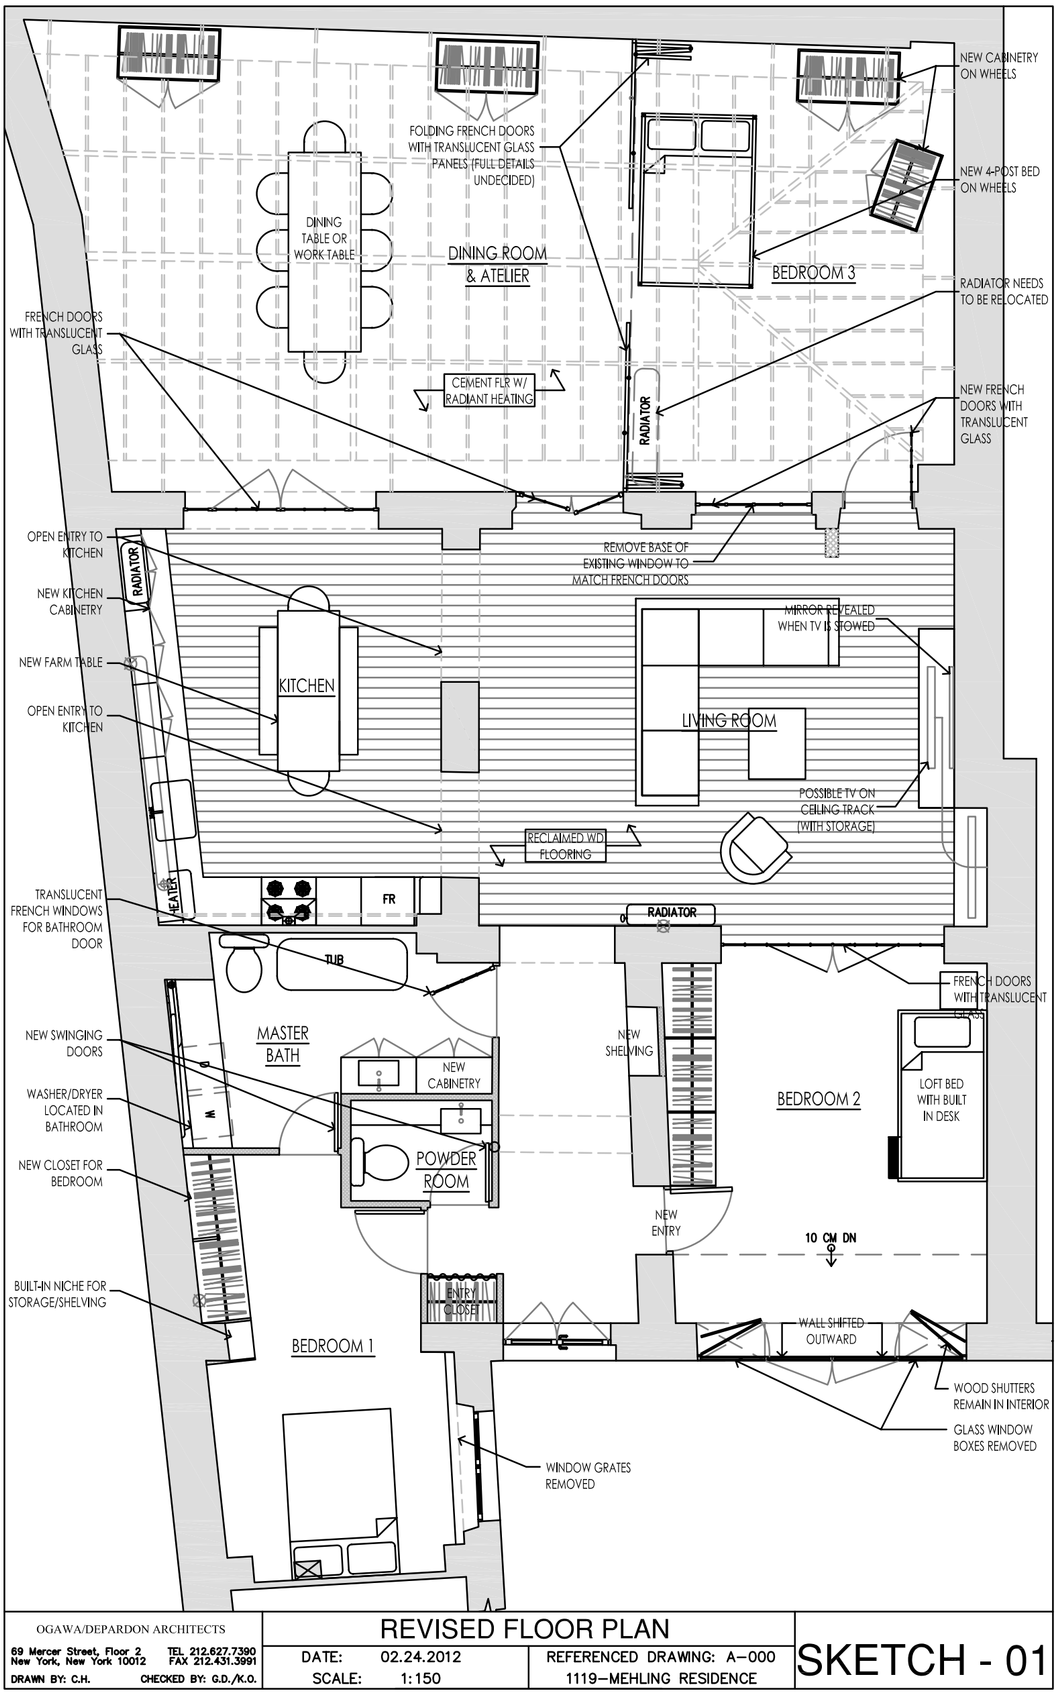

OGAWA/DEPARDON ARCHITECTS 69 Mercer Street, Floor 2 TEL. 212.627.7390 New York, New York 10012 FAX 212.431.3991 DRAWN BY: C.H. CHECKED BY: G.D./K.O.	REVISED FLOOR PLAN DATE: 02.24.2012 SCALE: 1:150	REFERENCED DRAWING: A–000 1119–MEHLING RESIDENCE

SKETCH - 01

LOFT KEYS

KEYS
venue insider

LOCALISATION

ADRESS : 25 Boulevard du Temple
75003 Paris


8 MÉTRO LIGNES 8 - Filles du Calvaire


3 5 8 9 11 MÉTRO LIGNE 3, 5, 8, 9, 11 - République

5 9 MÉTRO LIGNE 5, 9 - Oberkampf

91 96 BUS 91, 96 - Filles du Calvaire

20 56 75 91 BUS 20, 56, 75, 91 - République

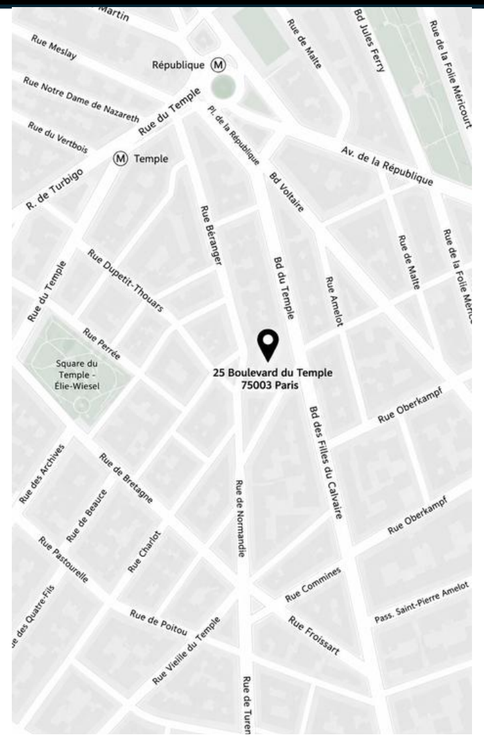

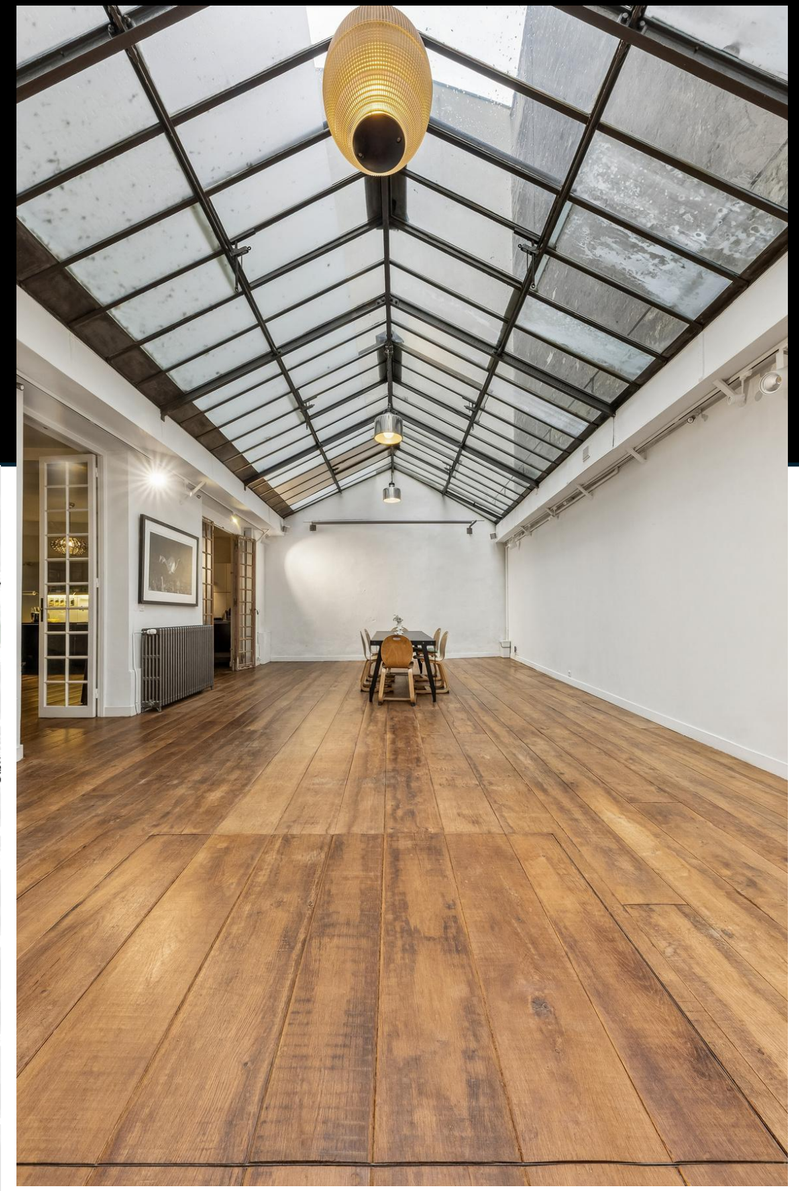



FOR MORE
INFORMATIONS

KEYS
venue insider

contact@keysvenue.com

keysvenue.com